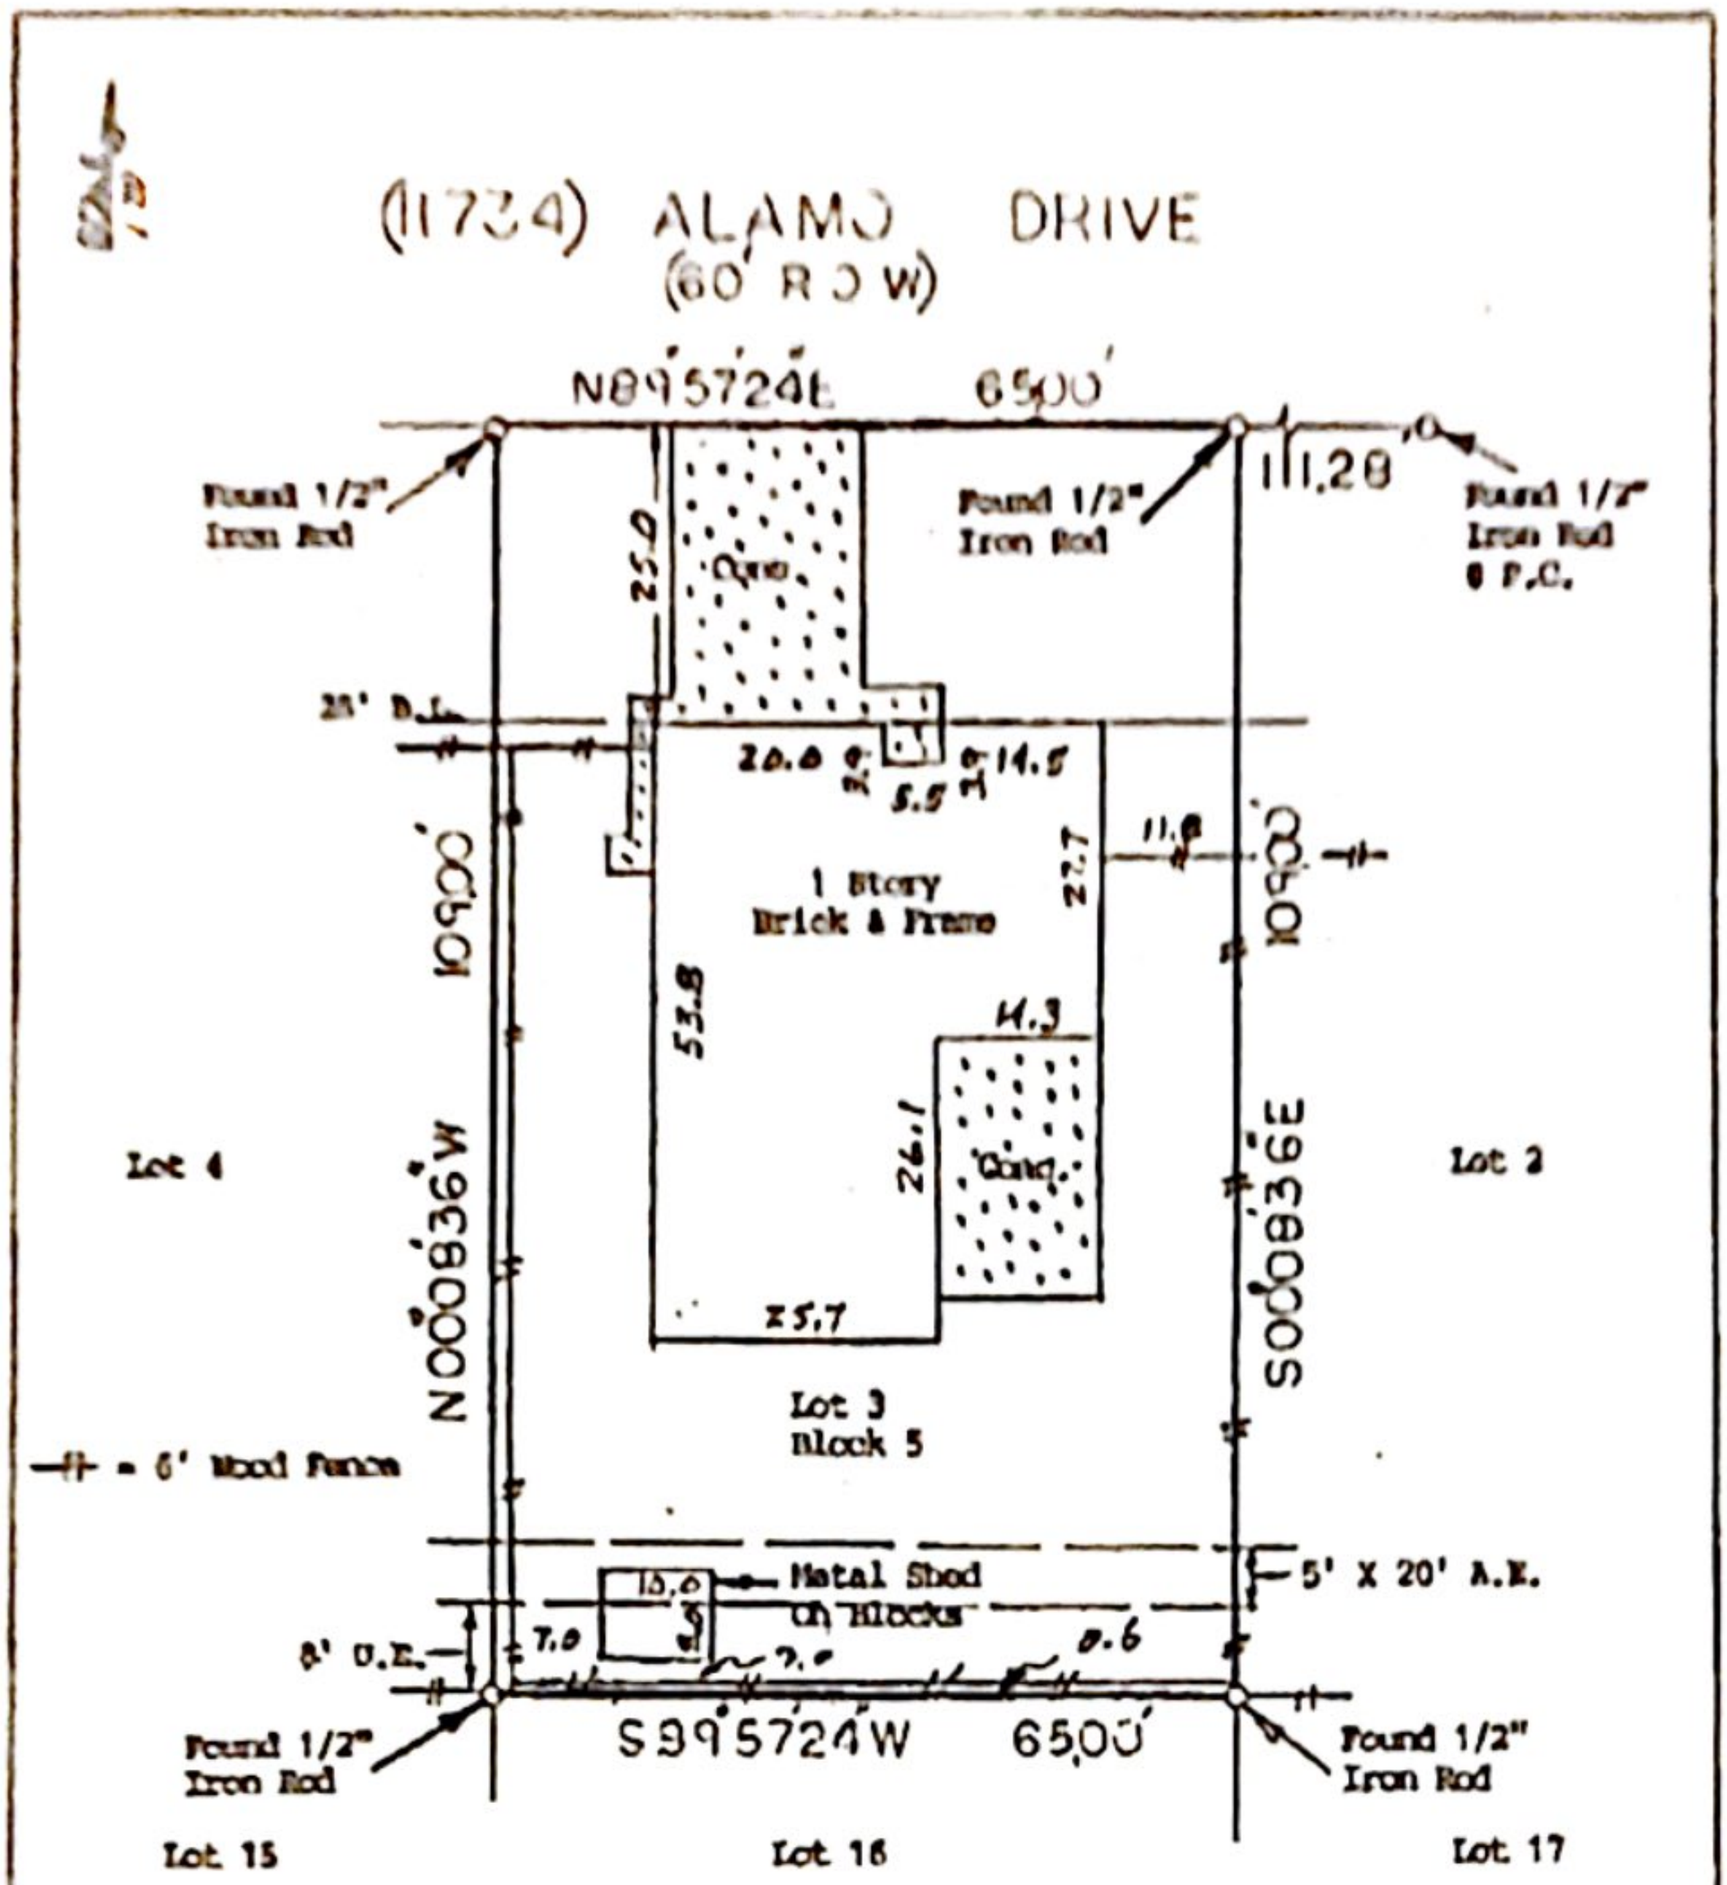

NOTE: Restrictive Covenants as recorded in V-274, P-20 MR, Clerk's File F-676069.

NOTE: Shed Does Not Encroach Into Aerial Easement.

BUYER	Shane G. Blanton and Alisen Blanton	11734 Alamo Drive

DESCRIBED PROPERTY Lot 3, Block 5, of MONUMENT ESTATES, a subdivision in Harris County, Texas, according to the map or plat thereof recorded in Volume 274, Page 20 of the Map Records of Harris County, Texas.

WESTAR LAND SURVEYORS, INC.
P. O. BOX 669 • ALVIN, TX 77512-0669
(281) 369-1159 • (888) 339-1159
G.F. 235-01-1333
Date: 10-8-01
Inv.#: 11187

JOB# 10/159/01

STATE OF TEXAS REGISTERED H.T. WEBB 4101 PROFESSIONAL LAND SURVEYOR

I do hereby certify that this survey was this day made on the ground of the property legally described hereon, for an the attached sheet, and is correct, and there are no encroachments except shown, and was done by me or under my supervision, and conforms to or exceeds the current standards as adopted by the Texas Board of Professional Land Surveying.

Note: There are no natural drainage courses on the property
Note: This property does not lie in a flood hazard zone according to H.U.D./F.I.A.
485487 0935 J 11-6-96 Zone X

H.T. Webb